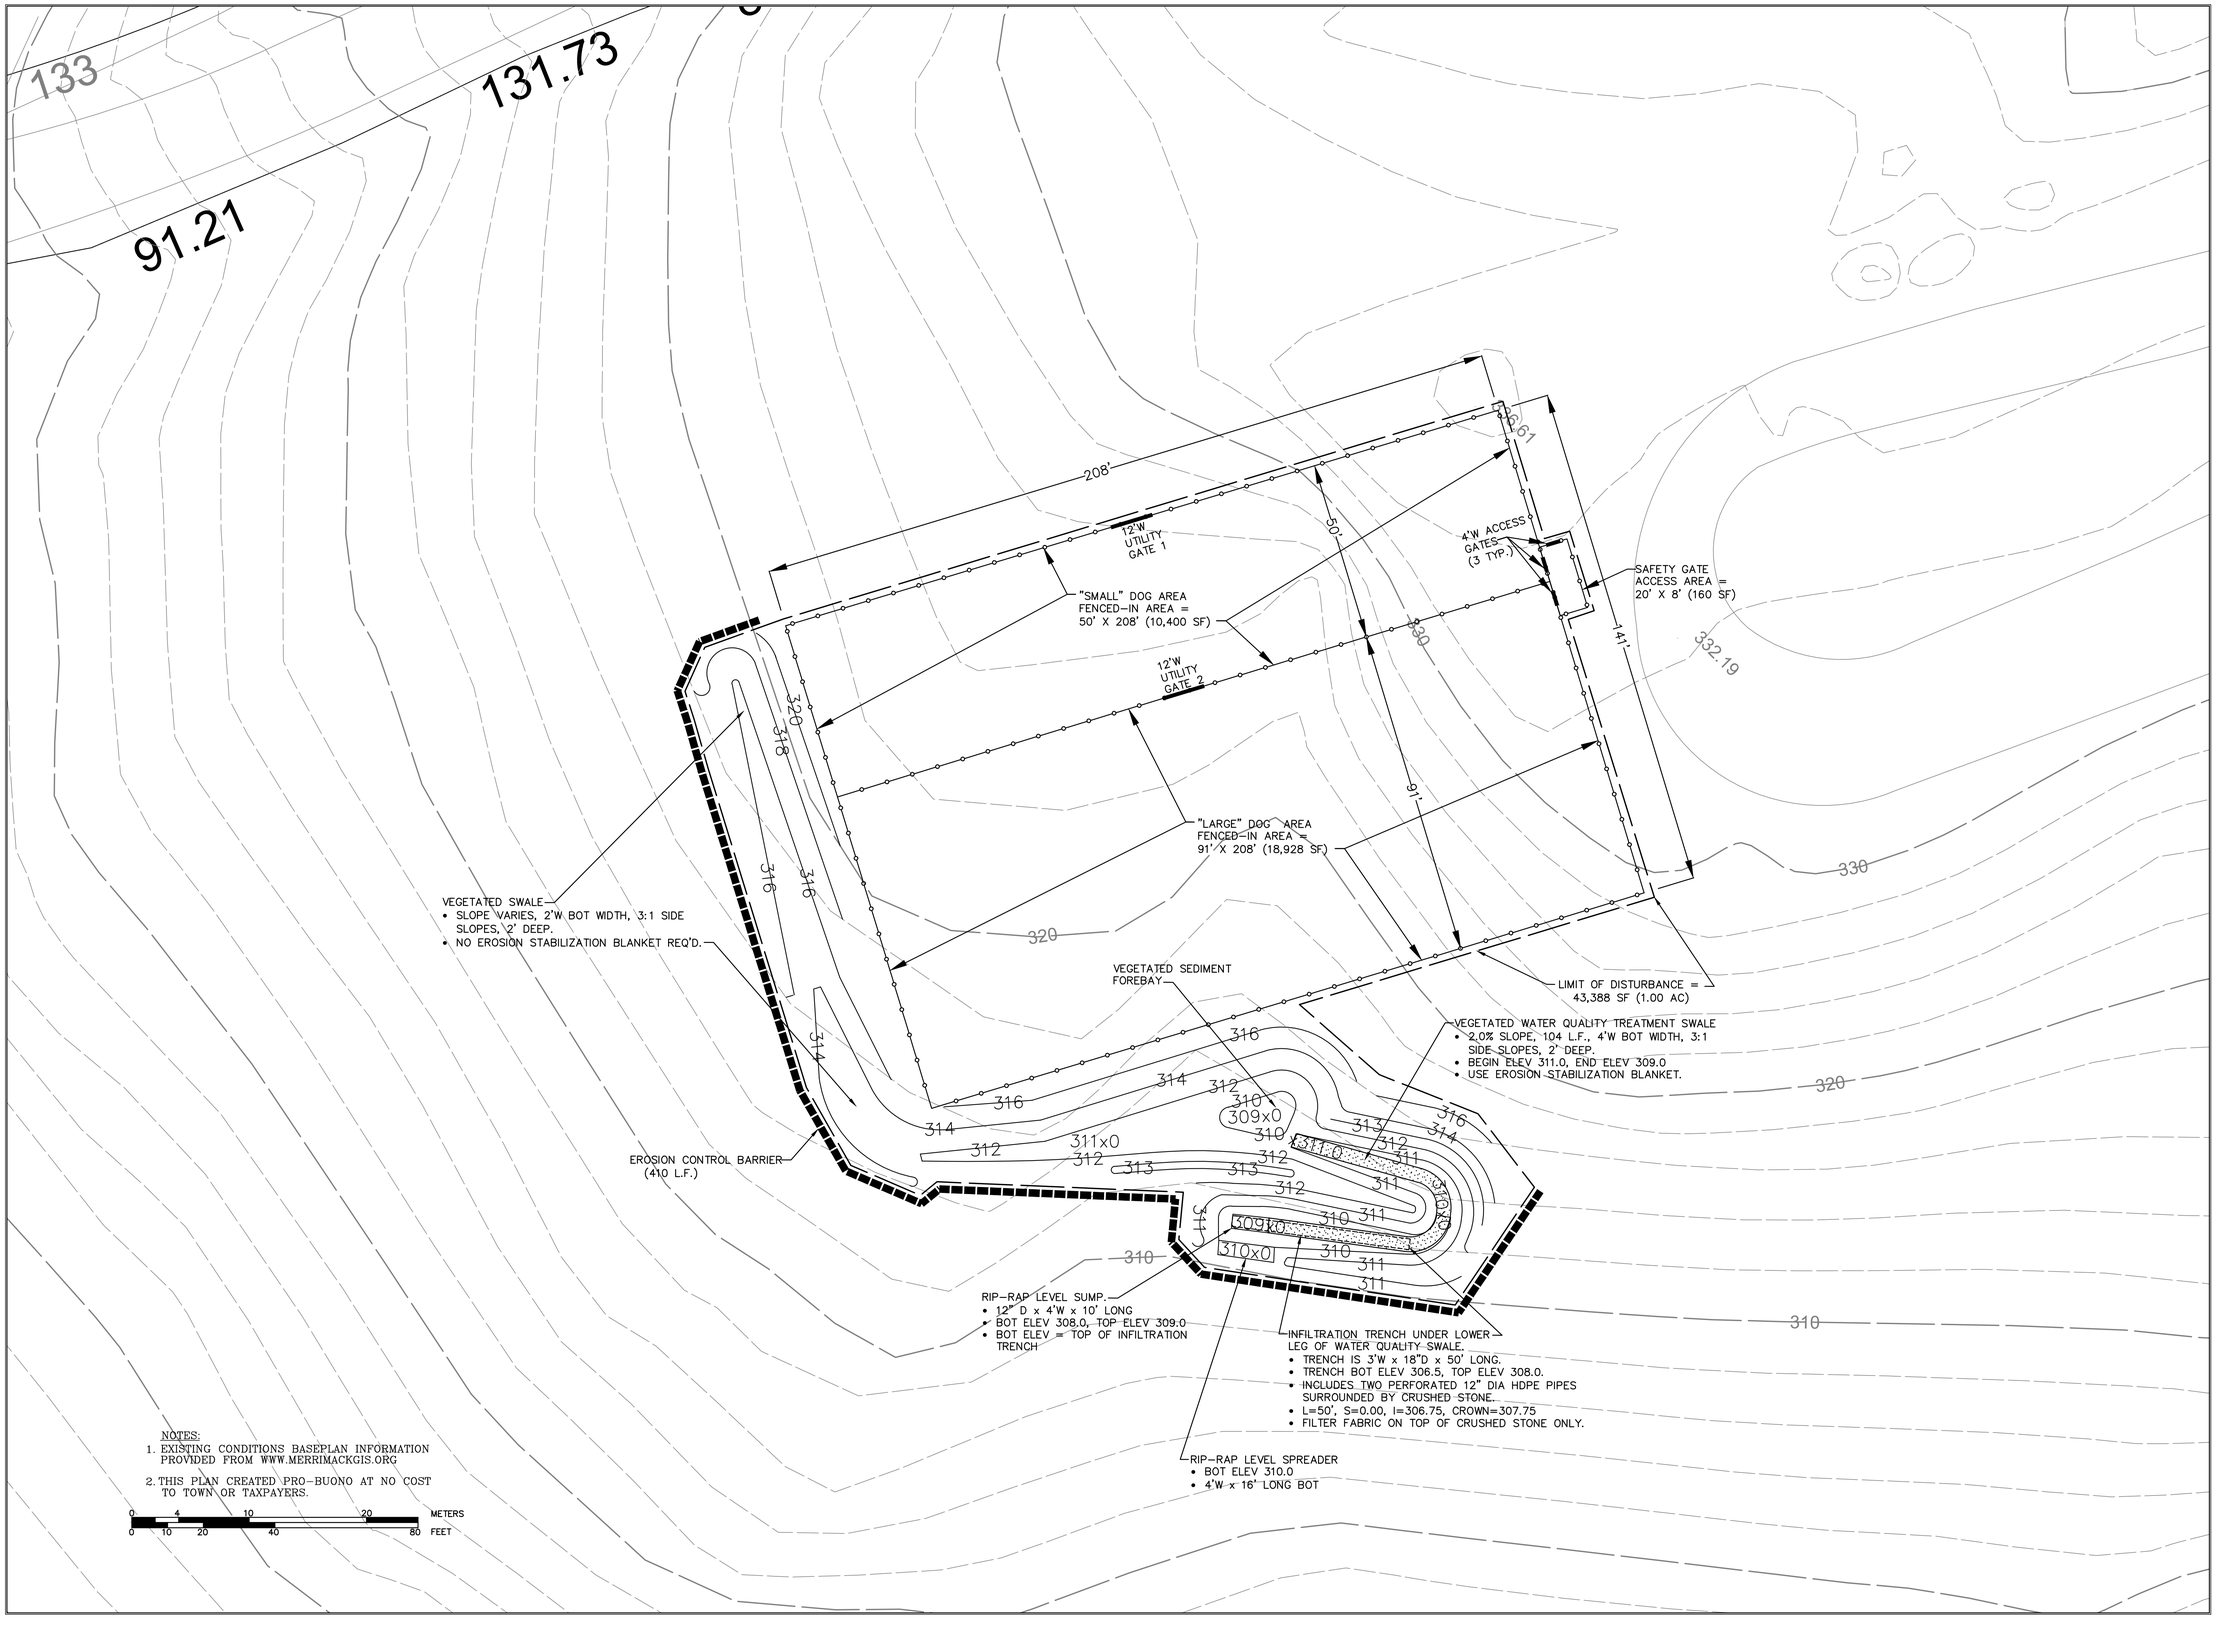

PREPARED FOR:

TOWN OF MERRIMACK

PARKS & RECREATION DEPT.
116 NATICOOK ROAD
MERRIMACK, NH 03054

PROJECT SITE INFORMATION:

DOG PARK AT WASSERMAN PARK

116 NATICOOK ROAD
MERRIMACK, NH 03054

PREPARED BY:

PROVENCHER ENGINEERING, LLC

6 Wasserman Heights
Merrimack, NH 03054
Phone/Fax: (603) 883-4444
Don@Provencher.com
ProvencherEngineering.com

REVISION BLOCK:

NO.	REVISION DATE	REVISION DESCRIPTION
7		
6		
5		
4		
3		
2		
1	3/1/2016	FENCED AREA MODIFICATIONS
0	4/25/2013	PROGRESS PRINT

PROJECT:

DOG PARK AT WASSERMAN PARK

WASSERMAN PARK
MERRIMACK, NH

INITIAL ISSUE DATE: APRIL 25, 2013

PLAN SCALE: 1"=20'

PLAN TITLE:

DOG PARK CONCEPT - 02

PROJECT NO. PE-WASS
CAD FILE: Wasserman-02.DWG
DRAWING NO. PE-WASS-04
SHEET NO: 1 OF 1

1