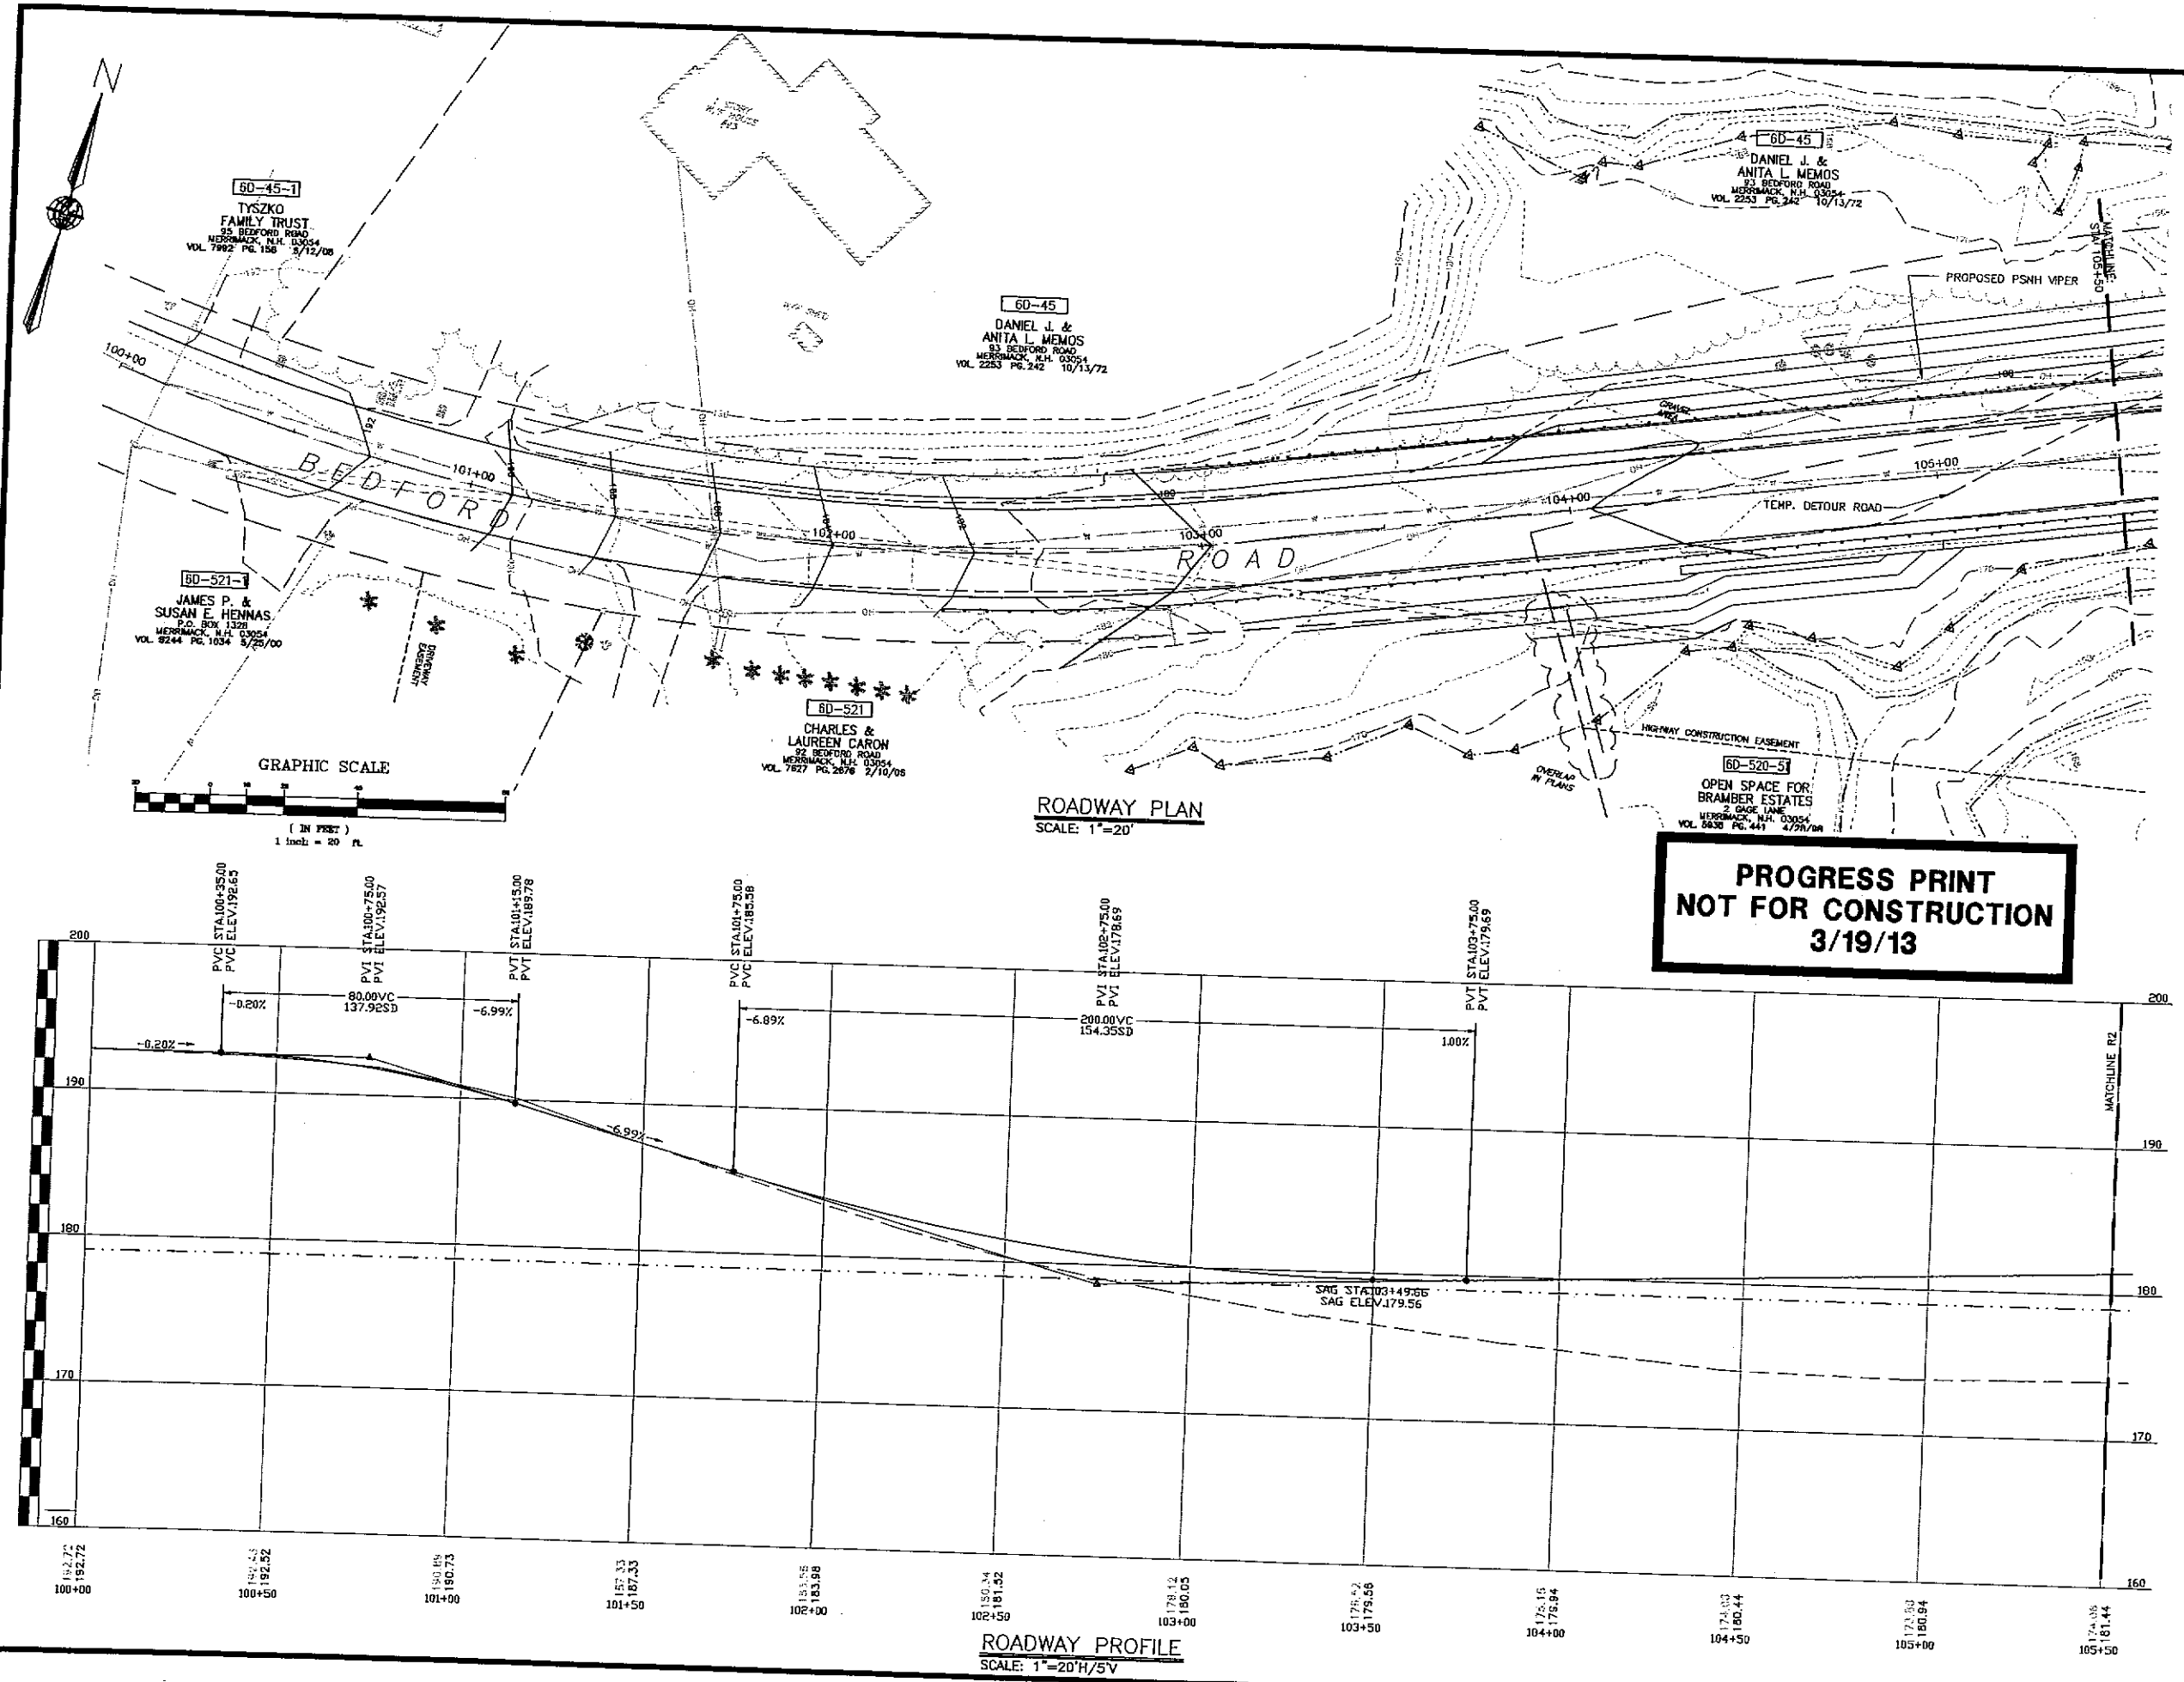

ROADWAY PLAN
SCALE: 1"=20'

ROADWAY PROFILE
SCALE: 1"=20'H/5'V

QUANTUM CONSTRUCTION CONSULTANTS, LLC
27 LOCKE ROAD
CONCORD, NH 03301-5417
TEL: 603-224-0859
FAX: 603-224-3625
www.quantum-cc.com

COPYRIGHT : QUANTUM CONSTRUCTION CONSULTANTS 2013
"Electronic images of these documents may be used for the purpose of expediting shop drawings and coordination drawings for this project only. It shall be unlawful to use them for any other purpose. The Architect's or Engineer's seals shall not appear on any documents that are modified by others. The Architect shall bear no responsibility for any modifications to the original documents by others."

ISSUED FOR

●	ENGINEERING STUDY
	PRELIMINARY PLANS
	FINAL DESIGN
	PERMITTING
	BID
●	NOT FOR CONSTRUCTION

REVISIONS

KEY PLAN NTS

PROJECT TITLE / ADDRESS

TOWN OF MERRIMACK, NH
BEDFORD ROAD
OVER BABOOSIC BROOK
NHDOT BRIDGE NO. 113/159
NHDOT PROJECT NO. 15841

PROJ. NO.: 0089
SCALE: 1" 20'
DESN. BY: JAB
DRAWN BY: MAP
CHKD BY:
ISSUE DATE: / /
STAMP

SHEET TITLE

PLAN AND PROFILE
STA 100+00-105+50

R1

DIRECTORY: ENG. ATWAY FILE NAME: DESIGN PLAN

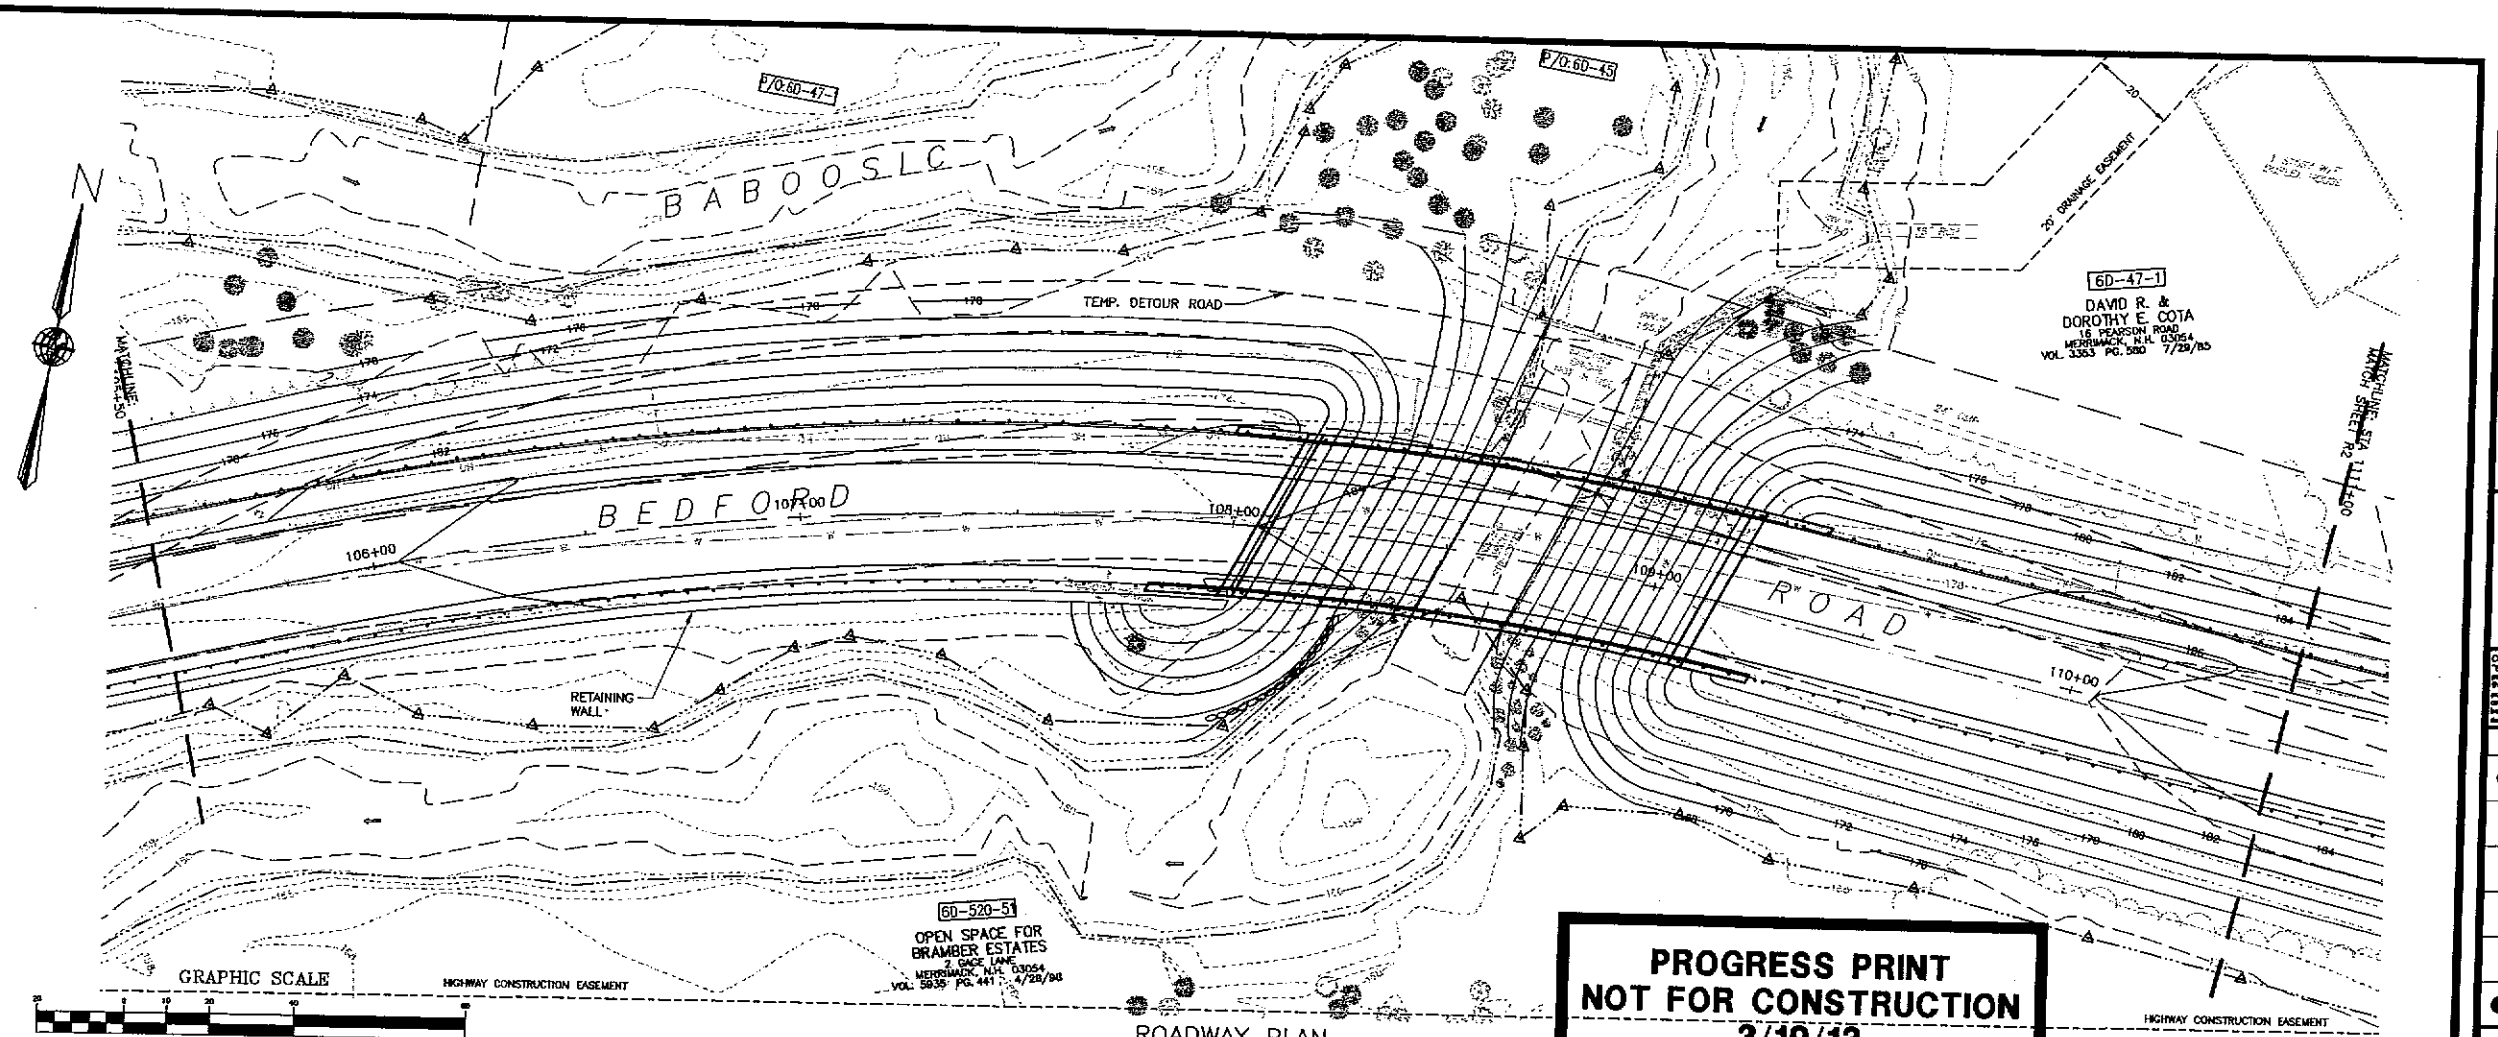

ROADWAY PLAN
SCALE: 1"=20'

PROGRESS PRINT
NOT FOR CONSTRUCTION
3/19/13

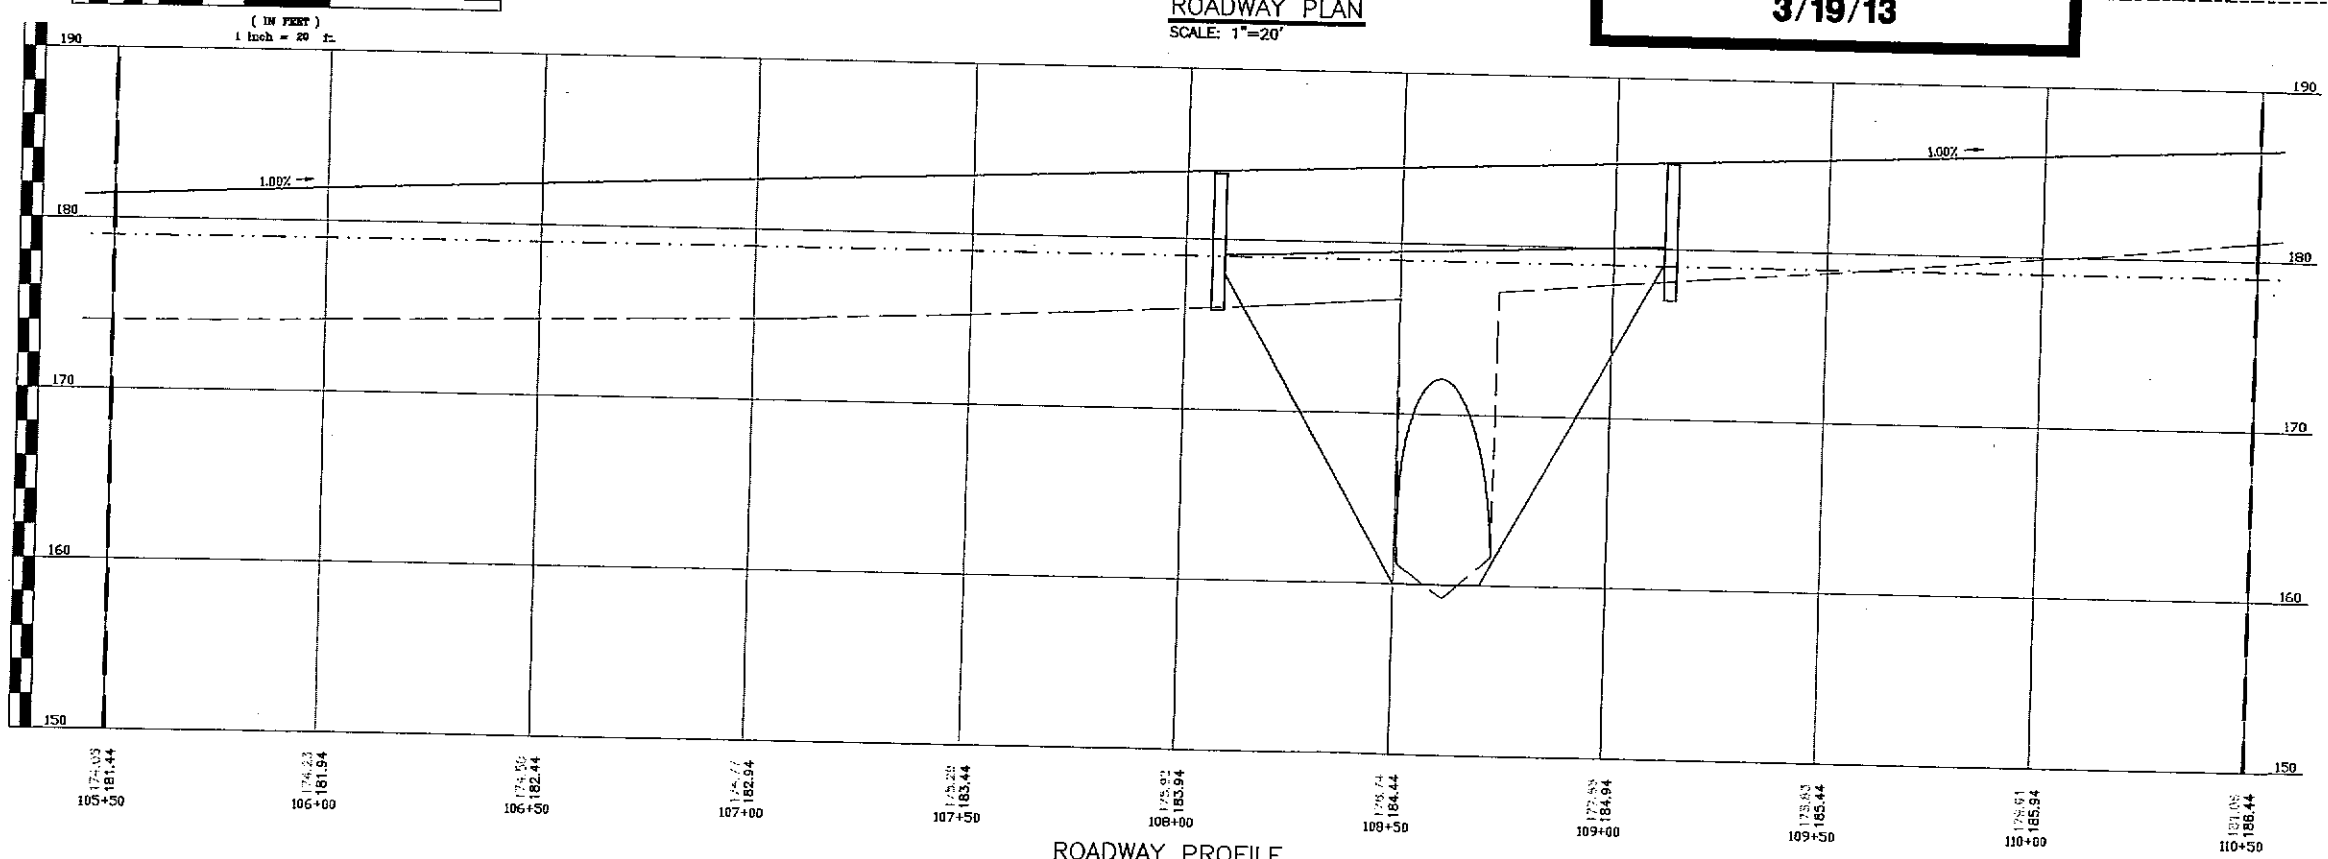

ROADWAY PROFILE
SCALE: 1"=20'H/5'V

QUANTUM CONSTRUCTION CONSULTANTS, LLC
27 LOCKE ROAD
CONCORD, NH 03301-5417
TEL: 603-224-0859
FAX: 603-224-3625
www.quantum-cc.com

COPYRIGHT : QUANTUM CONSTRUCTION CONSULTANTS 2013
"Electronic Image of Data, drawings, may be used for the purpose of supplying data, drawings and information directly for this project only. It shall be unlawful to use data for any other purpose. The Architect's or Engineer's name and seal appearing on any documents that are modified by others, the Architect shall bear no responsibility for any modifications to the original documents by others."

ISSUED FOR	
●	ENGINEERING STUDY
	PRELIMINARY PLANS
	FINAL DESIGN
	PERMITTING
	BID
●	NOT FOR CONSTRUCTION

REVISIONS

KEY PLAN NTS

PROJECT TITLE / ADDRESS

TOWN OF MERRIMACK, NH
BEDFORD ROAD OVER BABOOSIC BROOK
NHDOT BRIDGE NO. 113/159
NHDOT PROJECT NO. 15841

PROJ. NO.: 0788
SCALE: 1" 20'
DESN. BY: JAN
DRAWN BY: MSP
CHKD BY:
ISSUE DATE: / /
STAMP

SHEET TITLE
PLAN AND PROFILE
STA 105+50–110+50

R2

DIRECTORY: FNL STUDY FILE NAME: DESIGN PLAN

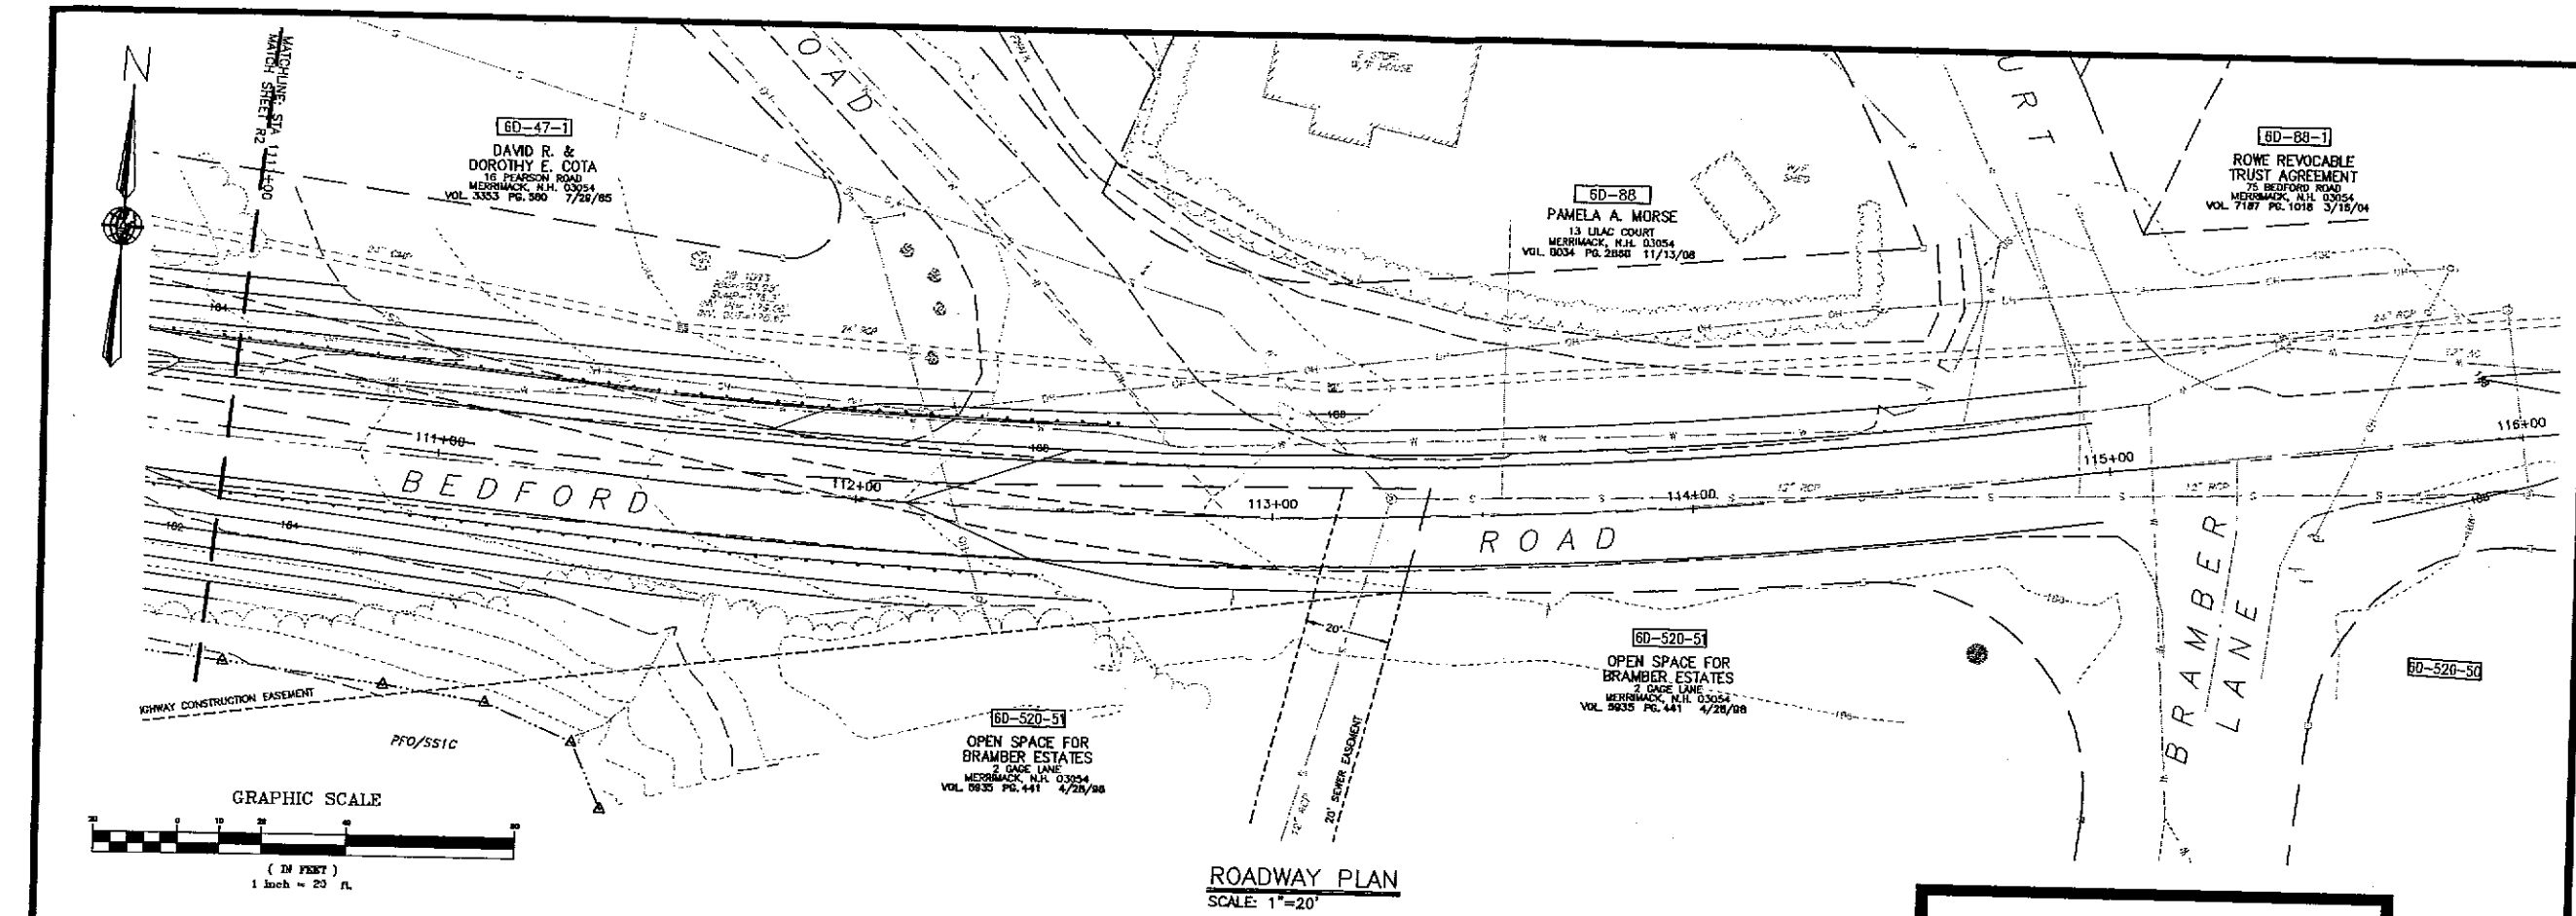

ROADWAY PLAN
SCALE: 1"=20'

PROGRESS PRINT
NOT FOR CONSTRUCTION
3/19/13

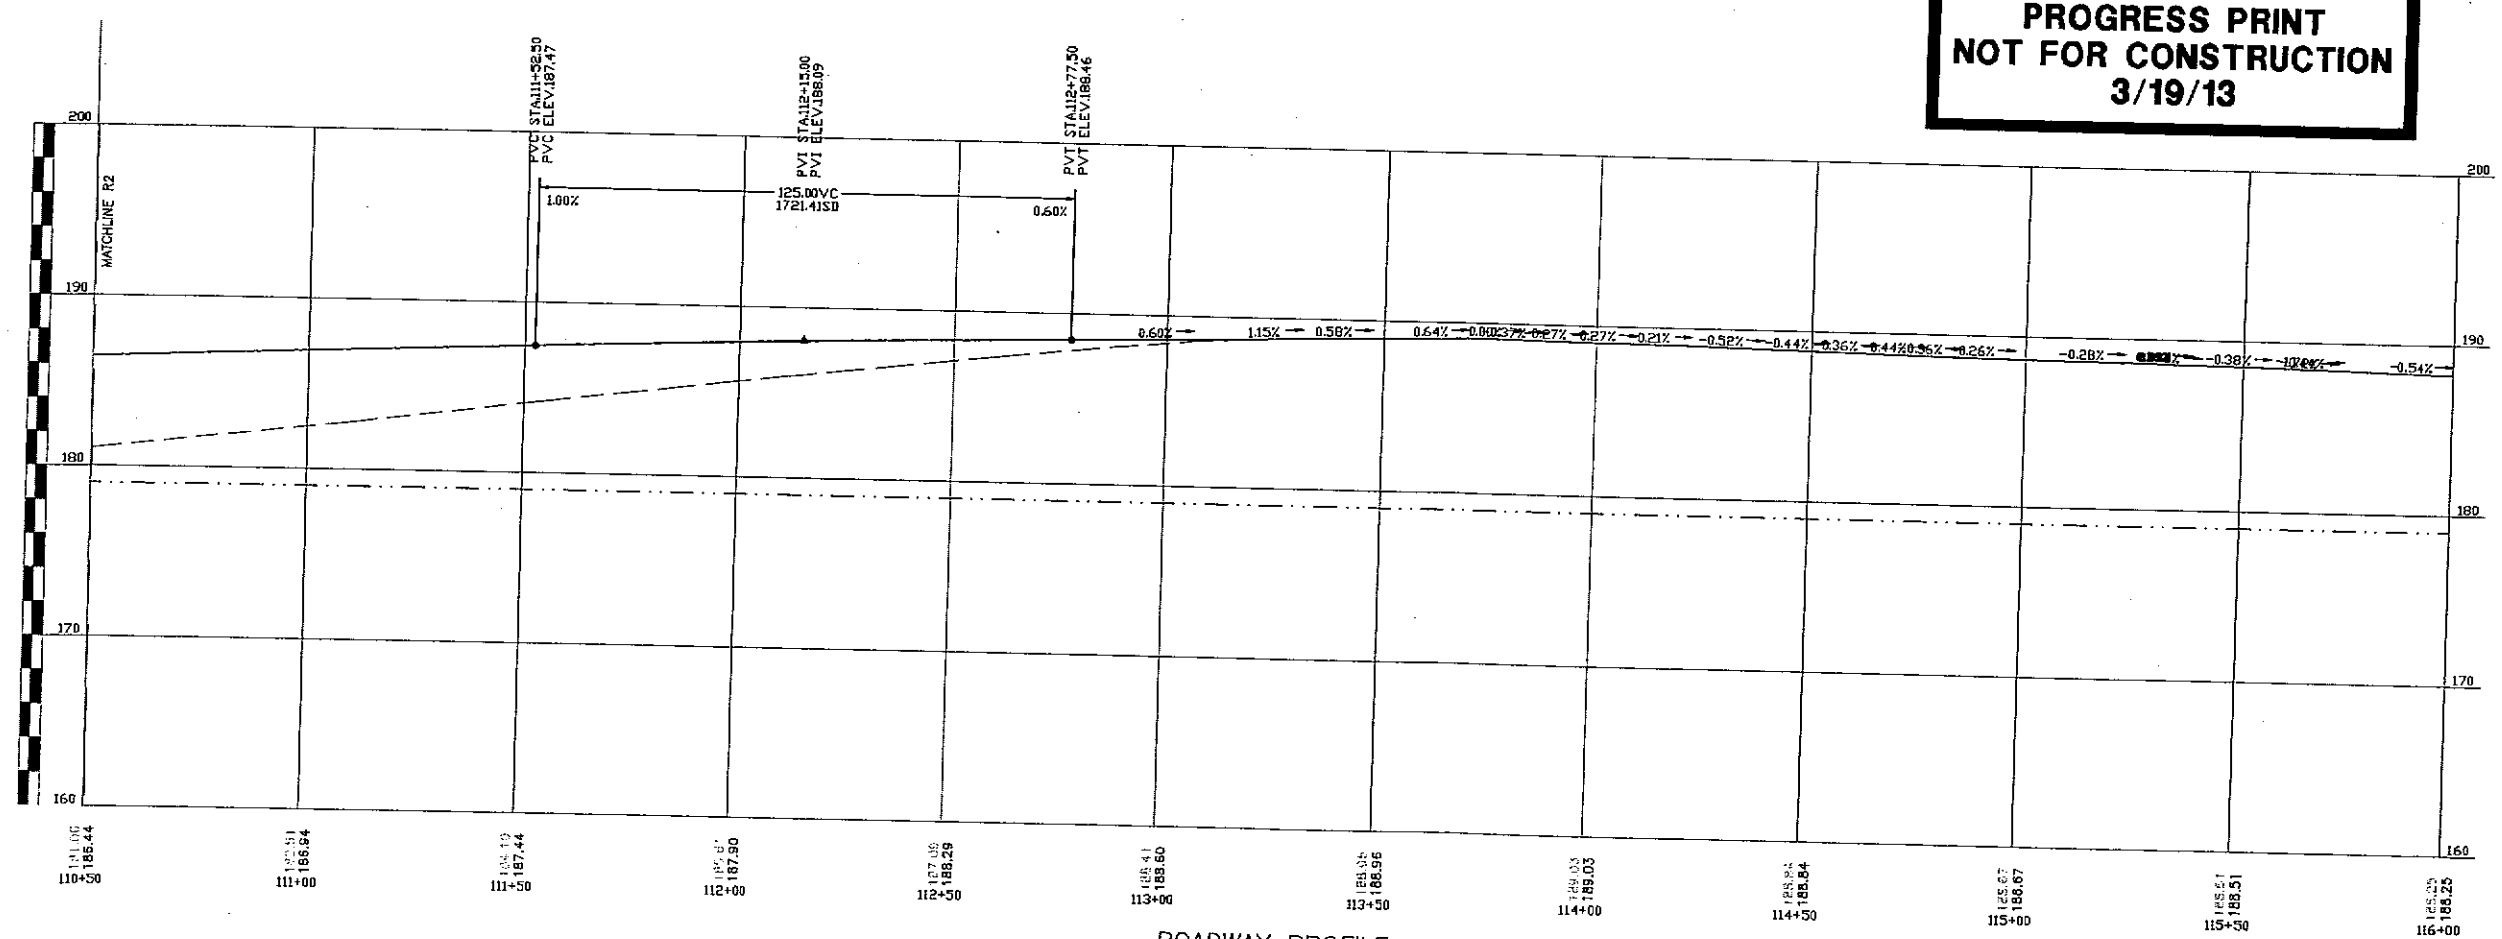

ROADWAY PROFILE
SCALE: 1"=20'H/5'V

QUANTUM CONSTRUCTION CONSULTANTS, LLC
27 LOCKE ROAD
CONCORD, NH 03301-5417
TEL: 603-224-0859
FAX: 603-224-3625
www.quantum-cc.com

COPYRIGHT : QUANTUM CONSTRUCTION CONSULTANTS 2013 "Electronic images of these documents may be used for the purpose of expediting space arrangement and coordination drawings for this project only. It shall be unlawful to use them for any other purpose. The Architect's or Engineer's seals shall not appear on any documents that are modified by others. The Architect shall bear no responsibility for any modifications to the original documents by others."

ISSUED FOR

- ENGINEERING STUDY
- PRELIMINARY PLANS
- FINAL DESIGN
- PERMITTING
- BID
- NOT FOR CONSTRUCTION

REVISIONS

KEY PLAN NTS

PROJECT TITLE / ADDRESS

TOWN OF MERRIMACK, NH
BEDFORD ROAD
OVER BABOOSIC BROOK
NHDOT BRIDGE NO. 113/159
NHDOT PROJECT NO. 15841

PROJ. NO.: 0769
SCALE: 1" 20'
DESN. BY: JAB
DRAWN BY: MSP
CHKD BY:
ISSUE DATE: / /

STAMP

SHEET TITLE

PLAN AND PROFILE
STA 110+50–116+00

R3

DIRECTORY: ENG. ATOM FILE NAME: DESIGN PLAN

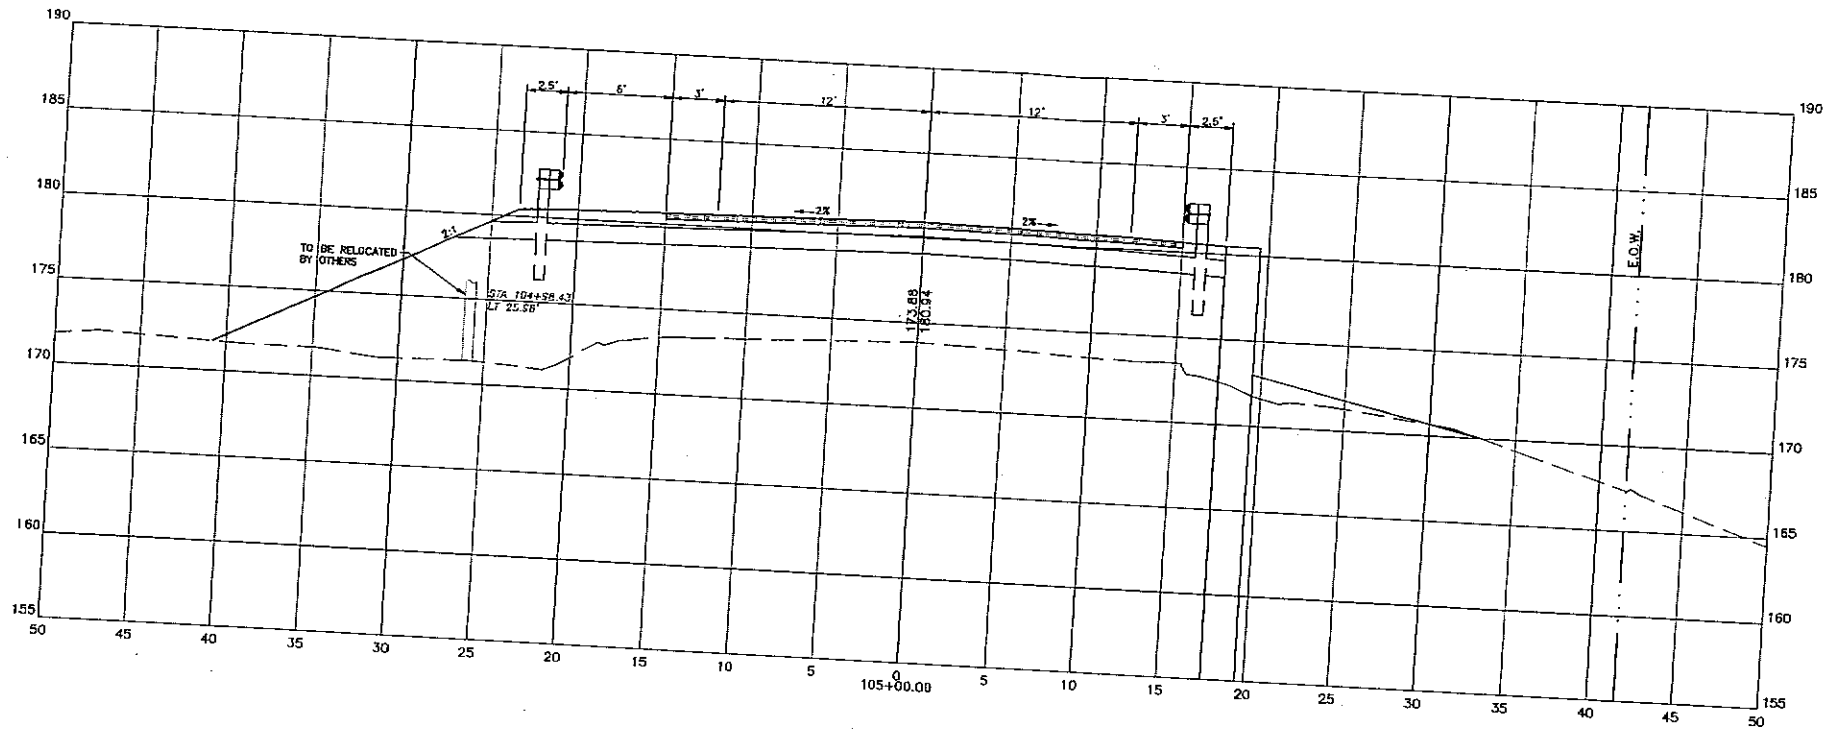

ROADWAY SECTION
SCALE: 1"=5'

PROGRESS PRINT
NOT FOR CONSTRUCTION
3/19/13

GRAPHIC SCALE
(IN FEET)
1 inch = 5 ft.

QUANTUM CONSTRUCTION CONSULTANTS, LLC
27 LOCKE ROAD
CONCORD, NH 03301-5417
TEL: 603-224-0859
FAX: 603-224-3625
www.quantum-cc.com

COPYRIGHT : QUANTUM CONSTRUCTION CONSULTANTS 2012
"Electronic images of these documents may be used for the purpose of expediting shop drawings and specification drawings for this project only. It shall be unlawful to use them for any other purpose. The Architect's or Engineer's seals shall not appear on any documents that are modified by others. The Architect shall bear no responsibility for any modifications to the original documents by others."

ISSUED FOR

- ● ENGINEERING STUDY
- PRELIMINARY PLANS
- FINAL DESIGN
- PERMITTING
- BID
- ● NOT FOR CONSTRUCTION

REVISIONS

KEY PLAN NTS

PROJECT TITLE / ADDRESS

TOWN OF MERRIMACK, NH
BEDFORD ROAD
OVER BABOOSIC BROOK
NHDOT BRIDGE NO. 113/159
NHDOT PROJECT NO. 15841

PROJ. NO.: 0789	STAMP
SCALE: 1" = 5'	
DESN. BY: AAB	
DRAWN BY: JTR	
CHKD BY:	
ISSUE DATE: / /	

SHEET TITLE

ROADWAY SECTION

B4