KINDER MORGAN

September 16, 2015

Eileen Cabanel
Town Manager
Town of Merrimack
6 Baboosic Lake Road
Merrimack, NH 03054

RE: Northeast Energy Direct Project
Alternative Route
Town of Amherst

Dear Ms. Cabanel:

In response to the increased demand for transportation capacity of natural gas in the Northeast United States ("U.S."), Tennessee Gas Pipeline Company, L.L.C. ("Tennessee") is proposing the Northeast Energy Direct Project ("Project") which will modify its existing pipeline system in Pennsylvania, New York, Massachusetts, New Hampshire, and Connecticut. The Project includes proposed new Project facilities in the Town of Merrimack. At this time, the proposed route of the 30" Wright to Dracut Pipeline segment traverses the Town of Merrimack for approximately 4.48 miles (reference attached map). As you are aware, Tennessee is continuing to evaluate the feasibility of alternative routes within your town, taking into account engineering constructability design assessments, environmental considerations, and stakeholder involvement.

Attached is a map of Merrimack that shows the current route and a proposed alternative. We would be very interested to meet with the Town Council and town officials at a time which would be convenient to discuss the potential alternative route. In the interim, if you should have any additional questions, please do not hesitate to contact me at allen_fore@kindermorgan.com.

Sincerely,

Allen Fore
Vice President, Public Affairs

Cc: Nancy Harrington, Chair, Town Council

G:\KinderMorgan\339501_NEDProject\DataProd\Work\GIS\MXD\TOWN_MAPBOOK\OVERVIEW_MAPS\KINDER_MORGAN_NED_EAST_TOWN_DETAIL_OVERVIEW_MAPBOOK_MA_NH_11x17.mxd

NEW BOSTON
BEDFORD
MANCHESTER
AUBURN
CHESTER
LYNDEBOROUGH
MONT VERNON
AMHERST
MERRIMACK
LONDONDERRY
ROCKINGHAM COUNTY
DERRY
LITCHFIELD
PAGE 2
PAGE 1
WILTON
MILFORD
HILLSBOROUGH COUNTY
WINDHAM
SALEM
HOLLIS
MASON
GREENVILLE
BROOKLINE
NASHUA
HUDSON
PELHAM
METHUEN

PROPOSED NORTHEAST ENERGY DIRECT WRIGHT TO DRACUT CENTERLINE
PROPOSED NORTHEAST ENERGY DIRECT PIPELINE CENTERLINE OUTSIDE TOWN LIMITS
HIGHWAY
MAJOR ROAD
LOCAL ROAD
RAILROAD
PAGE INDEX
WATER
PARK / FOREST BOUNDARY
MUNICIPAL BOUNDARY
COUNTY BOUNDARY
STATE BOUNDARY

TENNESSEE GAS PIPELINE COMPANY, L.L.C.
NORTHEAST ENERGY DIRECT PROJECT

MERRIMACK, NEW HAMPSHIRE
HILLSBOROUGH COUNTY

10,000 5,000 0 10,000 20,000 FEET

N W E S

ABSOLUTE SCALE: 1:120,000

REFERENCE SCALE: 1 IN = 10,000 FEET

Tennessee Gas Pipeline Company, L.L.C.
a Kinder Morgan company

Hatch Mott MacDonald
150 Lower Westfield Rd.
Holyoke, MA 01040
Ph: (413) 535-0135 Fax: (413) 535-0136

DRAWN BY:	HMM 11/17/2014
CHECKED BY:	HMM
APPROVED BY:	HMM
REV. DATE:	09/15/2015
REVISION:	2
DESC:	ISSUED FOR USE
PAGE:	OVERVIEW

09152015-1117-AMS-000

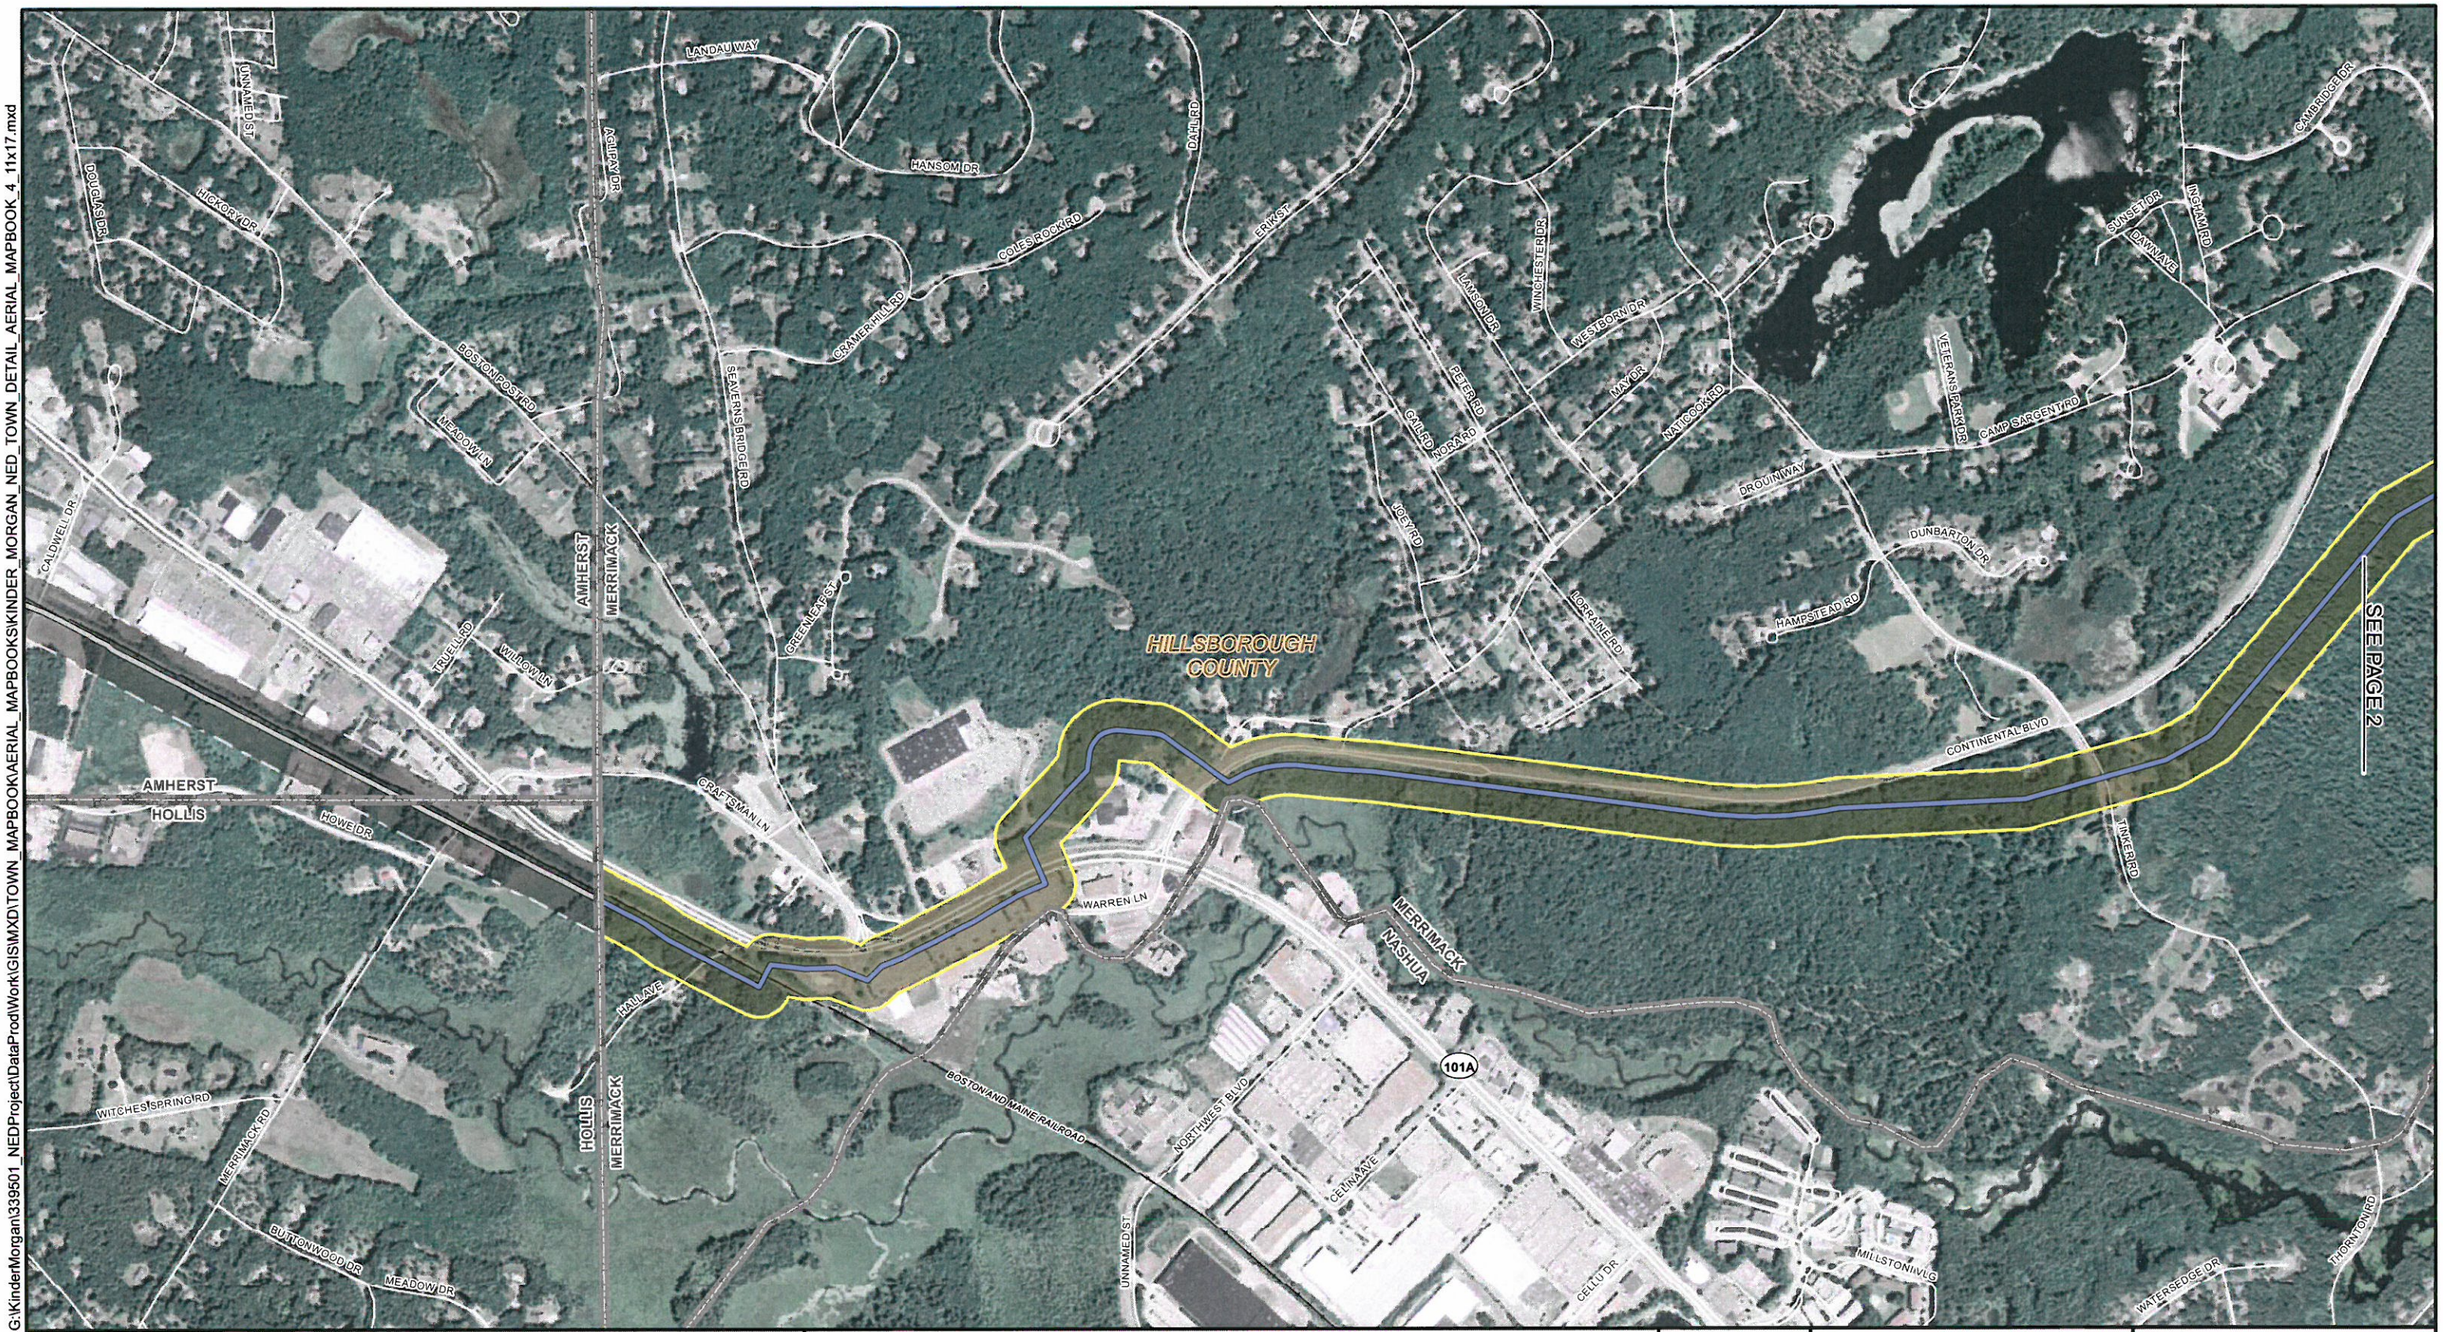

G:\KinderMorgan\339501_NEDProject\DataProd\Work\GIS\MXD\TOWN_MAPBOOK\AERIAL_MAPBOOKSKINDER_MORGAN_NED_TOWN_DETAIL_AERIAL_MAPBOOK_4_11x17.mxd

09152015-1117-AMS-000

PROPOSED NORTHEAST ENERGY DIRECT WRIGHT TO DRACUT CENTERLINE

PROPOSED NORTHEAST ENERGY DIRECT PIPELINE CENTERLINE OUTSIDE TOWN LIMITS

CENTER EXISTING POWERLINE

ROAD CENTERLINE

RAILROAD

STUDY CORRIDOR (400FT)

STUDY CORRIDOR - OUTSIDE TOWN LIMITS (400FT)

MUNICIPAL BOUNDARY

Imagery Credits: Source: Esri, DigitalGlobe, GeoEye, i-cubed, Earthstar Geographics, CNES/Airbus DS, USDA, USGS, AEX, Getmapping, Aerogrid, IGN, IGP, swisstopo, and the GIS User Community

TENNESSEE GAS PIPELINE COMPANY, L.L.C.
NORTHEAST ENERGY DIRECT PROJECT

MERRIMACK, NEW HAMPSHIRE
HILLSBOROUGH COUNTY

1,000 500 0 1,000 2,000 FEET

N W E S

ABSOLUTE SCALE: 1:12,000

REFERENCE SCALE: 1 IN = 1,000 FEET

Tennessee Gas Pipeline Company, L.L.C.
a Kinder Morgan company

Hatch Mott MacDonald
150 Lower Westfield Rd.
Holyoke, MA 01040
Ph: (413) 535-0135 Fax: (413) 535-0136

DRAWN BY:	HMM 11/17/2014
CHECKED BY:	HMM
APPROVED BY:	HMM
REV. DATE:	09/15/2015
REVISION:	2
DESC:	ISSUED FOR USE
PAGE:	1 OF 2

G:\KinderMorgan\339501_NEDProject\DataProd\Work\GIS\MXD\TOWN_MAPBOOK\AERIAL_MAPBOOKSKINDER_MORGAN_NED_TOWN_DETAIL_AERIAL_MAPBOOK_4_11x17.mxd

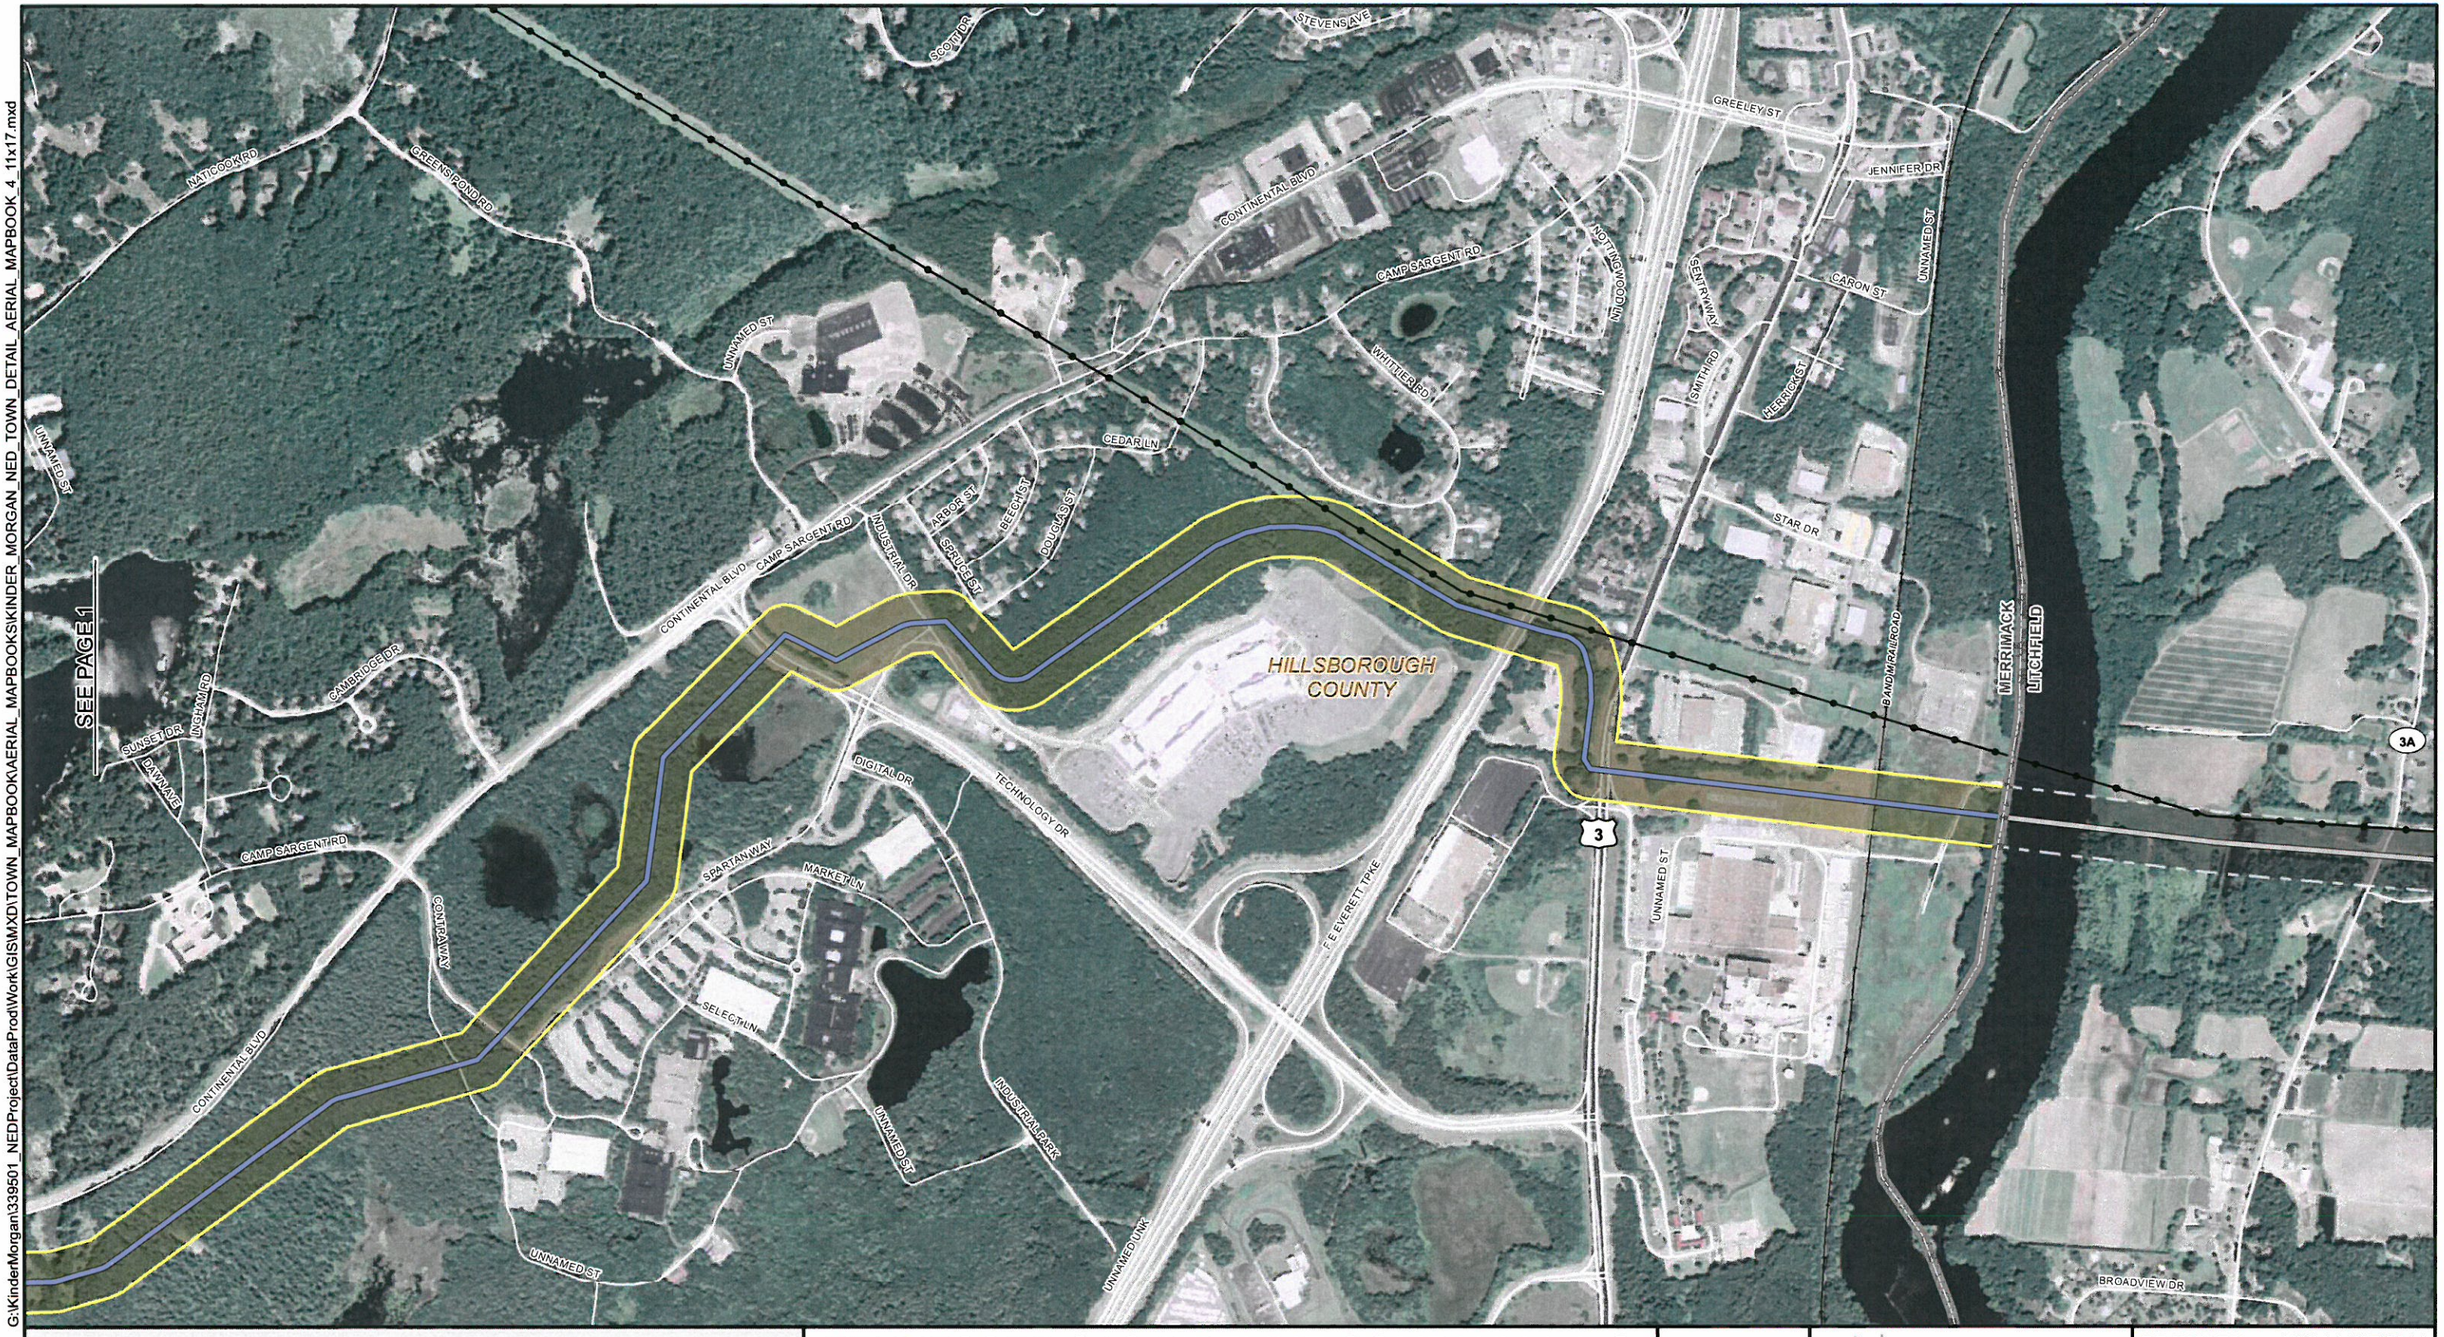

PROPOSED NORTHEAST ENERGY DIRECT WRIGHT TO DRACUT CENTERLINE

PROPOSED NORTHEAST ENERGY DIRECT PIPELINE CENTERLINE OUTSIDE TOWN LIMITS

CENTER EXISTING POWERLINE

ROAD CENTERLINE

RAILROAD

STUDY CORRIDOR (400FT)

STUDY CORRIDOR - OUTSIDE TOWN LIMITS (400FT)

MUNICIPAL BOUNDARY

Imagery Credits: Source: Esri, DigitalGlobe, GeoEye, i-cubed, Earthstar Geographics, CNES/Airbus DS, USDA, USGS, AEX, Getmapping, Aerogrid, IGN, IGP, swisstopo, and the GIS User Community

TENNESSEE GAS PIPELINE COMPANY, L.L.C.
NORTHEAST ENERGY DIRECT PROJECT

MERRIMACK, NEW HAMPSHIRE
HILLSBOROUGH COUNTY

1,000 500 0 1,000 2,000 FEET

N W E S

ABSOLUTE SCALE: 1:12,000

REFERENCE SCALE: 1 IN = 1,000 FEET

Tennessee Gas Pipeline Company, L.L.C.
a Kinder Morgan company

Hatch Mott MacDonald
150 Lower Westfield Rd.
Holyoke, MA 01040
Ph: (413) 535-0135 Fax: (413) 535-0136

DRAWN BY:	HMM 11/17/2014
CHECKED BY:	HMM
APPROVED BY:	HMM
REV. DATE:	09/15/2015
REVISION:	2
DESC:	ISSUED FOR USE
PAGE:	2 OF 2

09152015-1117-AMS-000