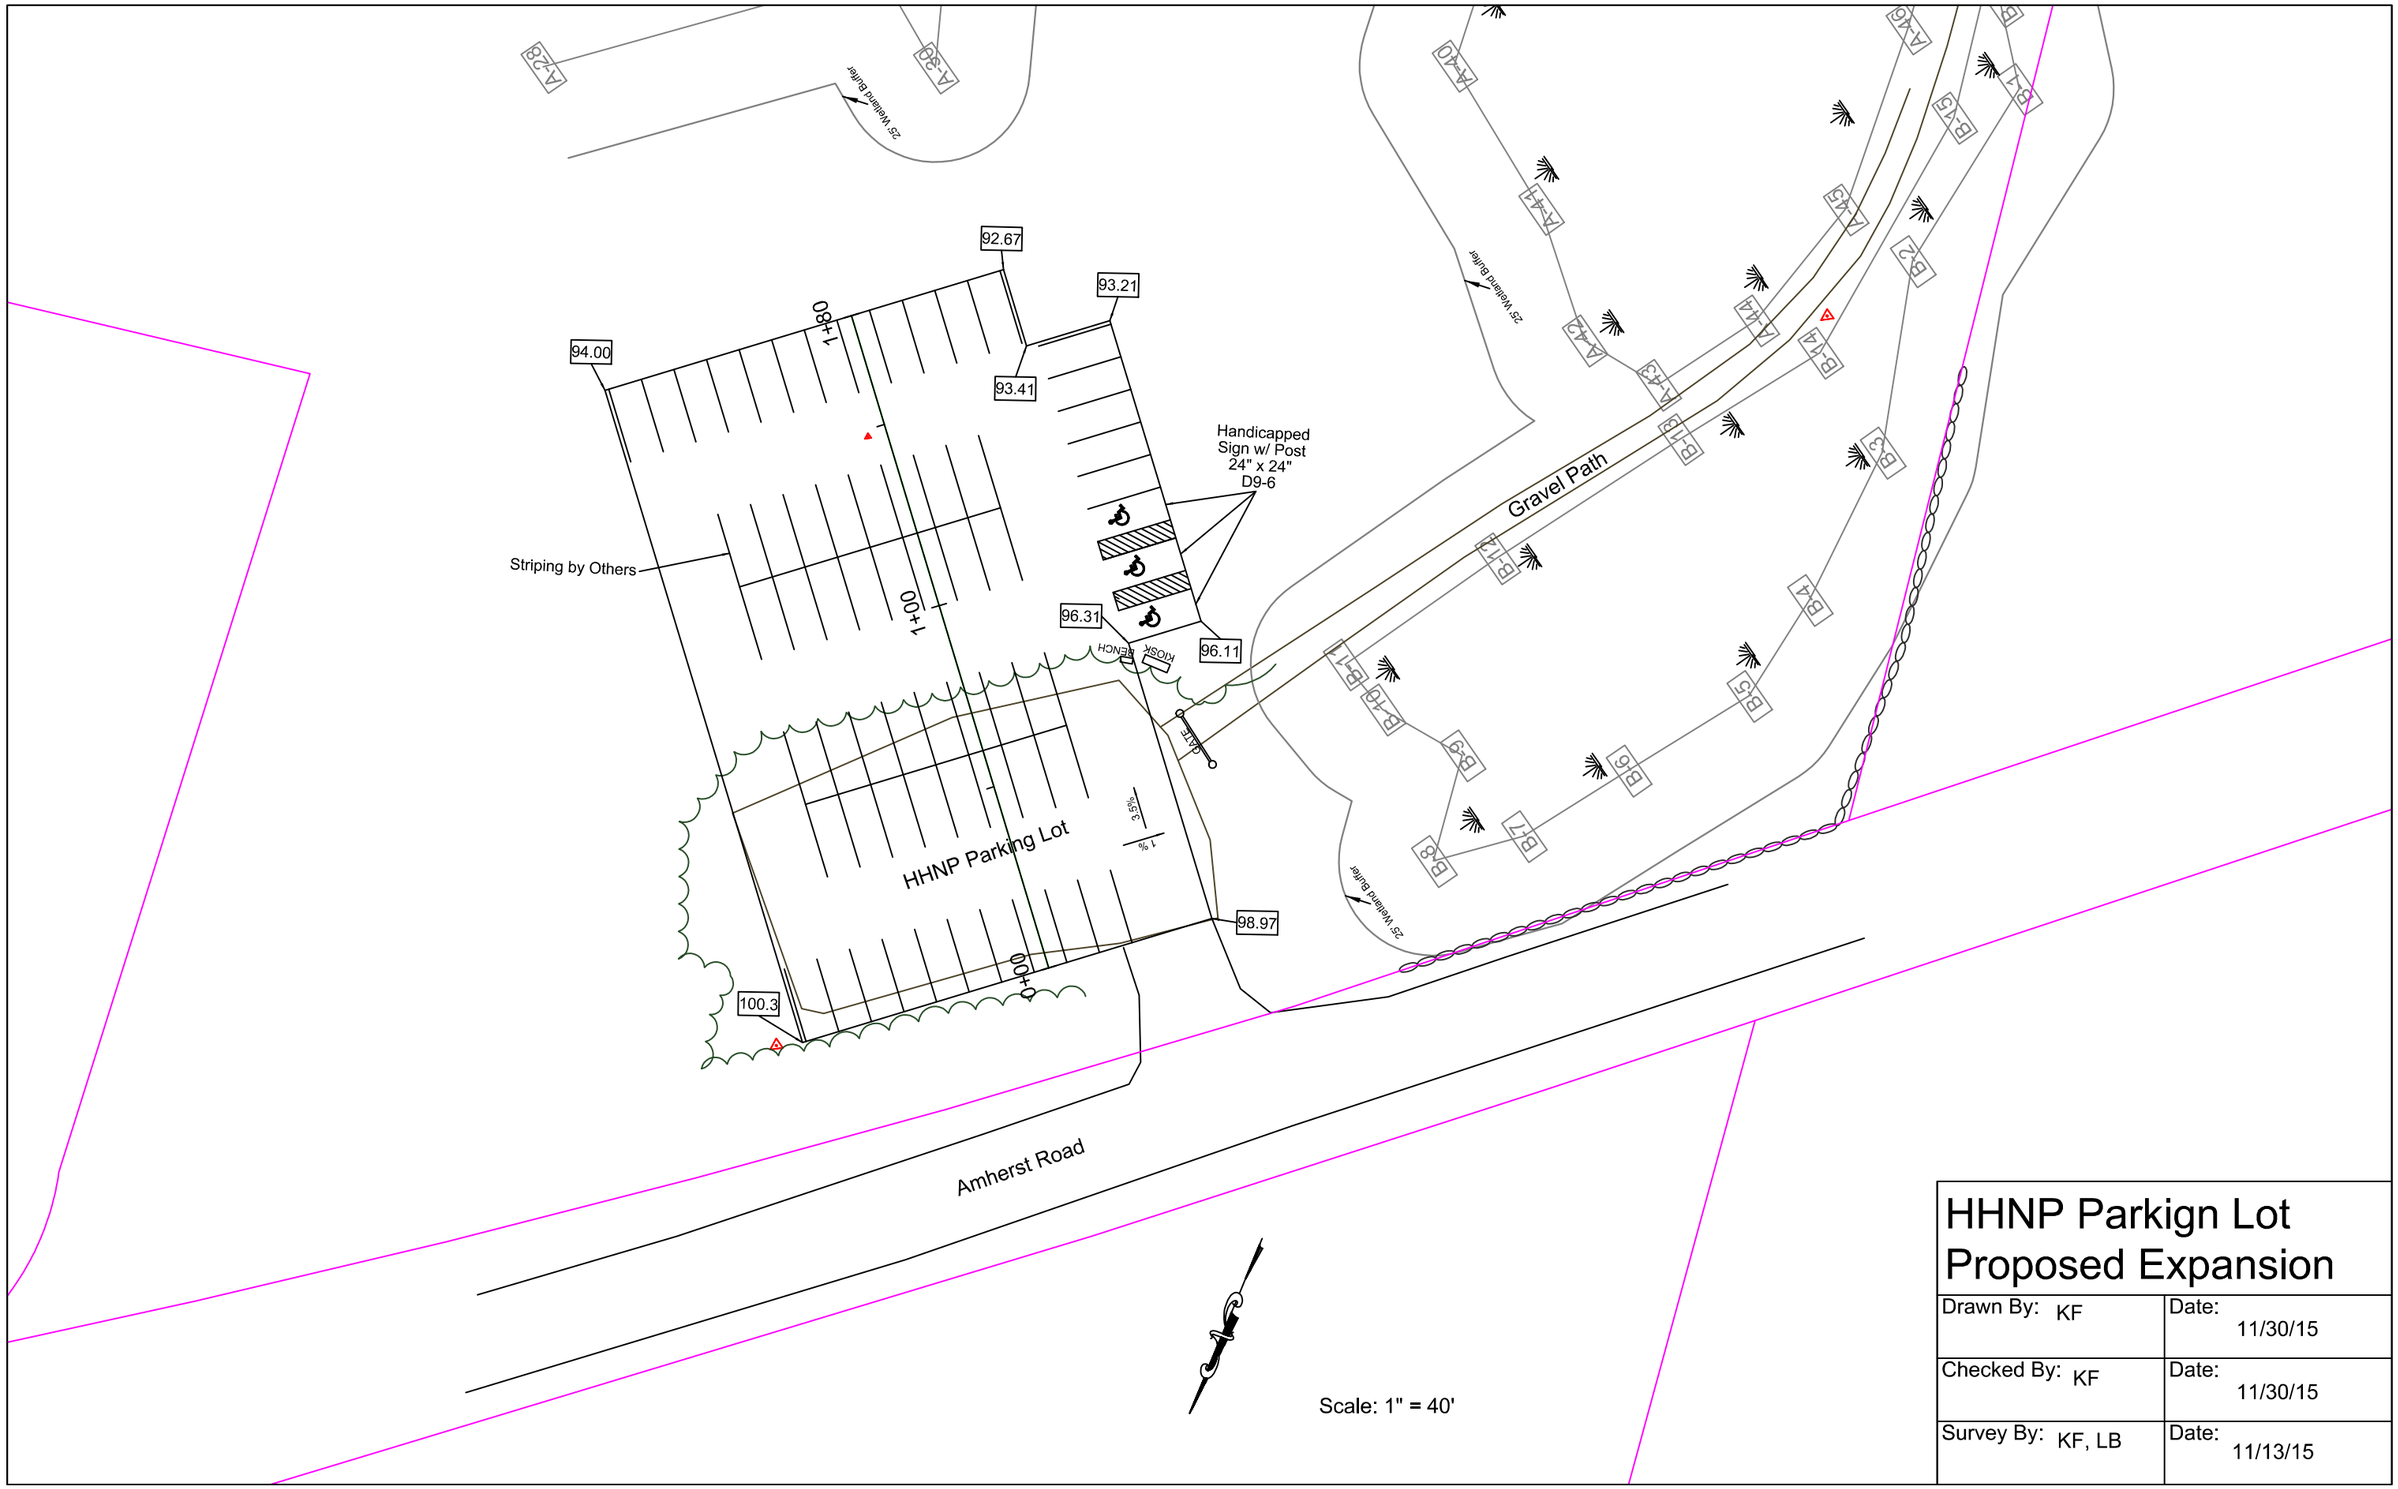

HHNP Parkign Lot Proposed Expansion

Drawn By: KF	Date: 11/30/15
Checked By: KF	Date: 11/30/15
Survey By: KF, LB	Date: 11/13/15